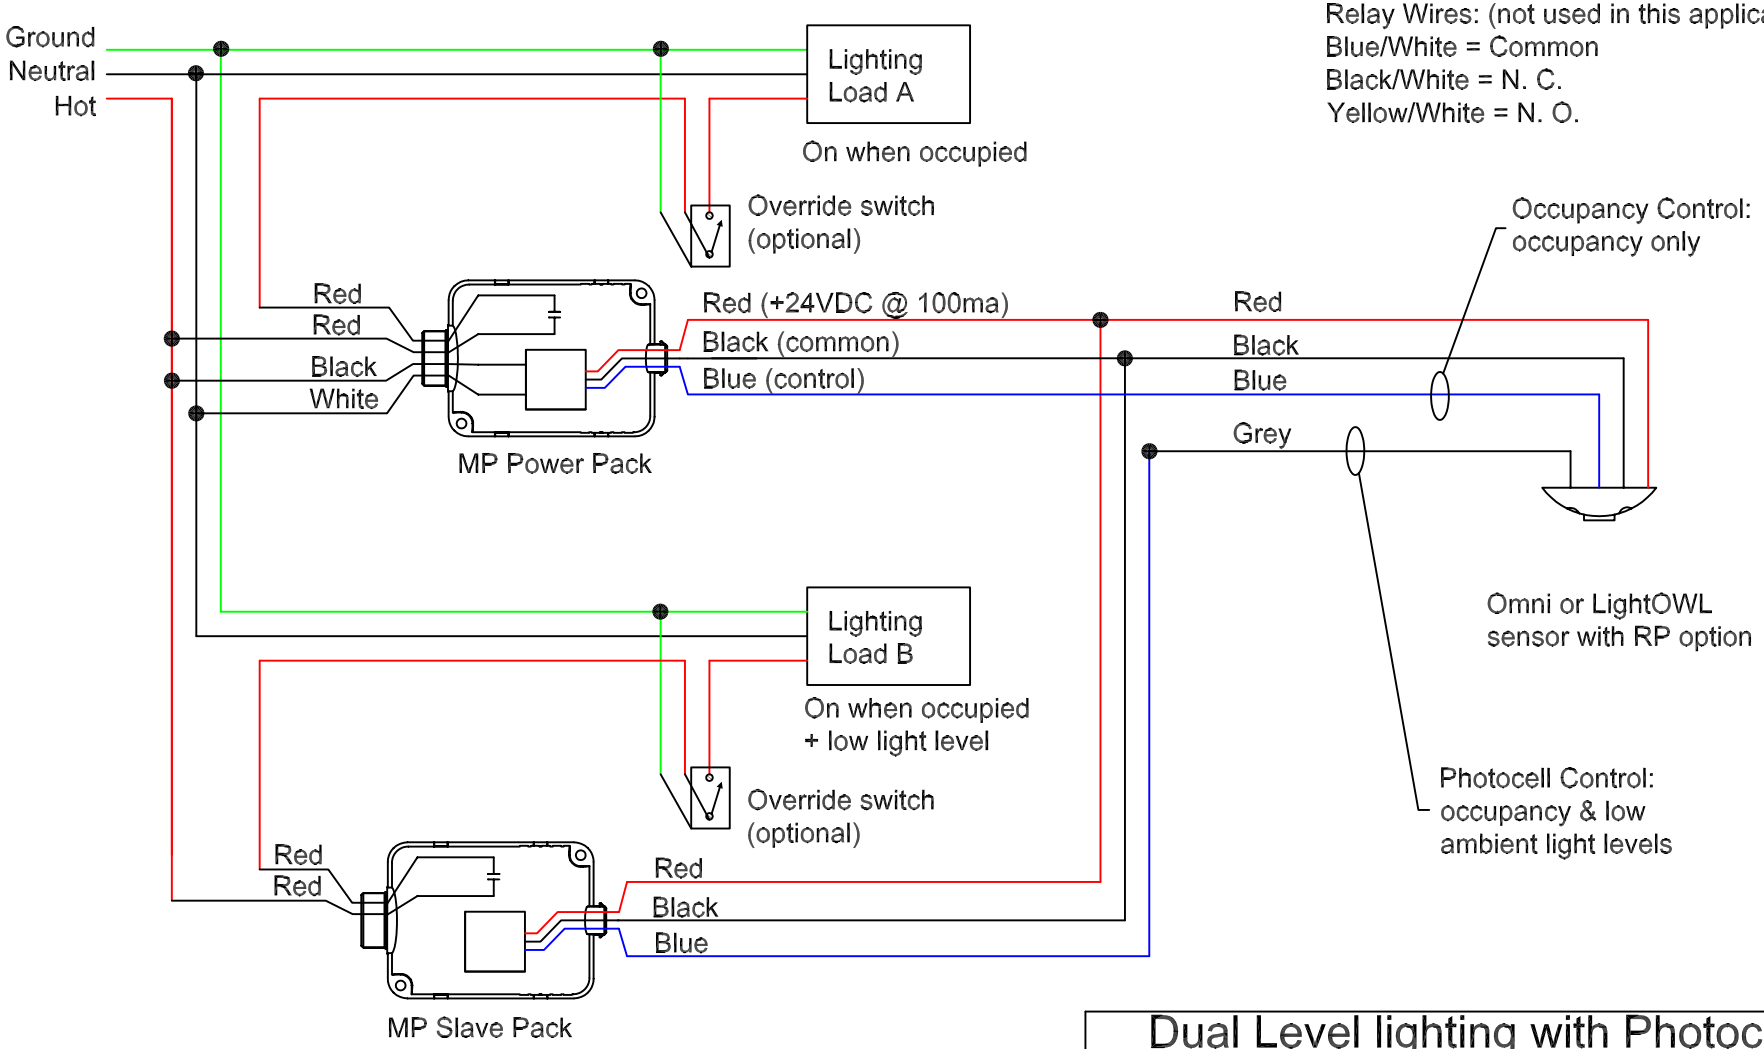

NOTE:

1. During high ambient light conditions, photocell will keep Lighting Load B off when room becomes occupied.

Dual Level lighting with Photocell (RP Option)

Building Automation, Inc.

DATE:	DWG NO.	REV
16 April 2003	2lev-rp.dwg	A
SCALE		SHEET 1 of 1